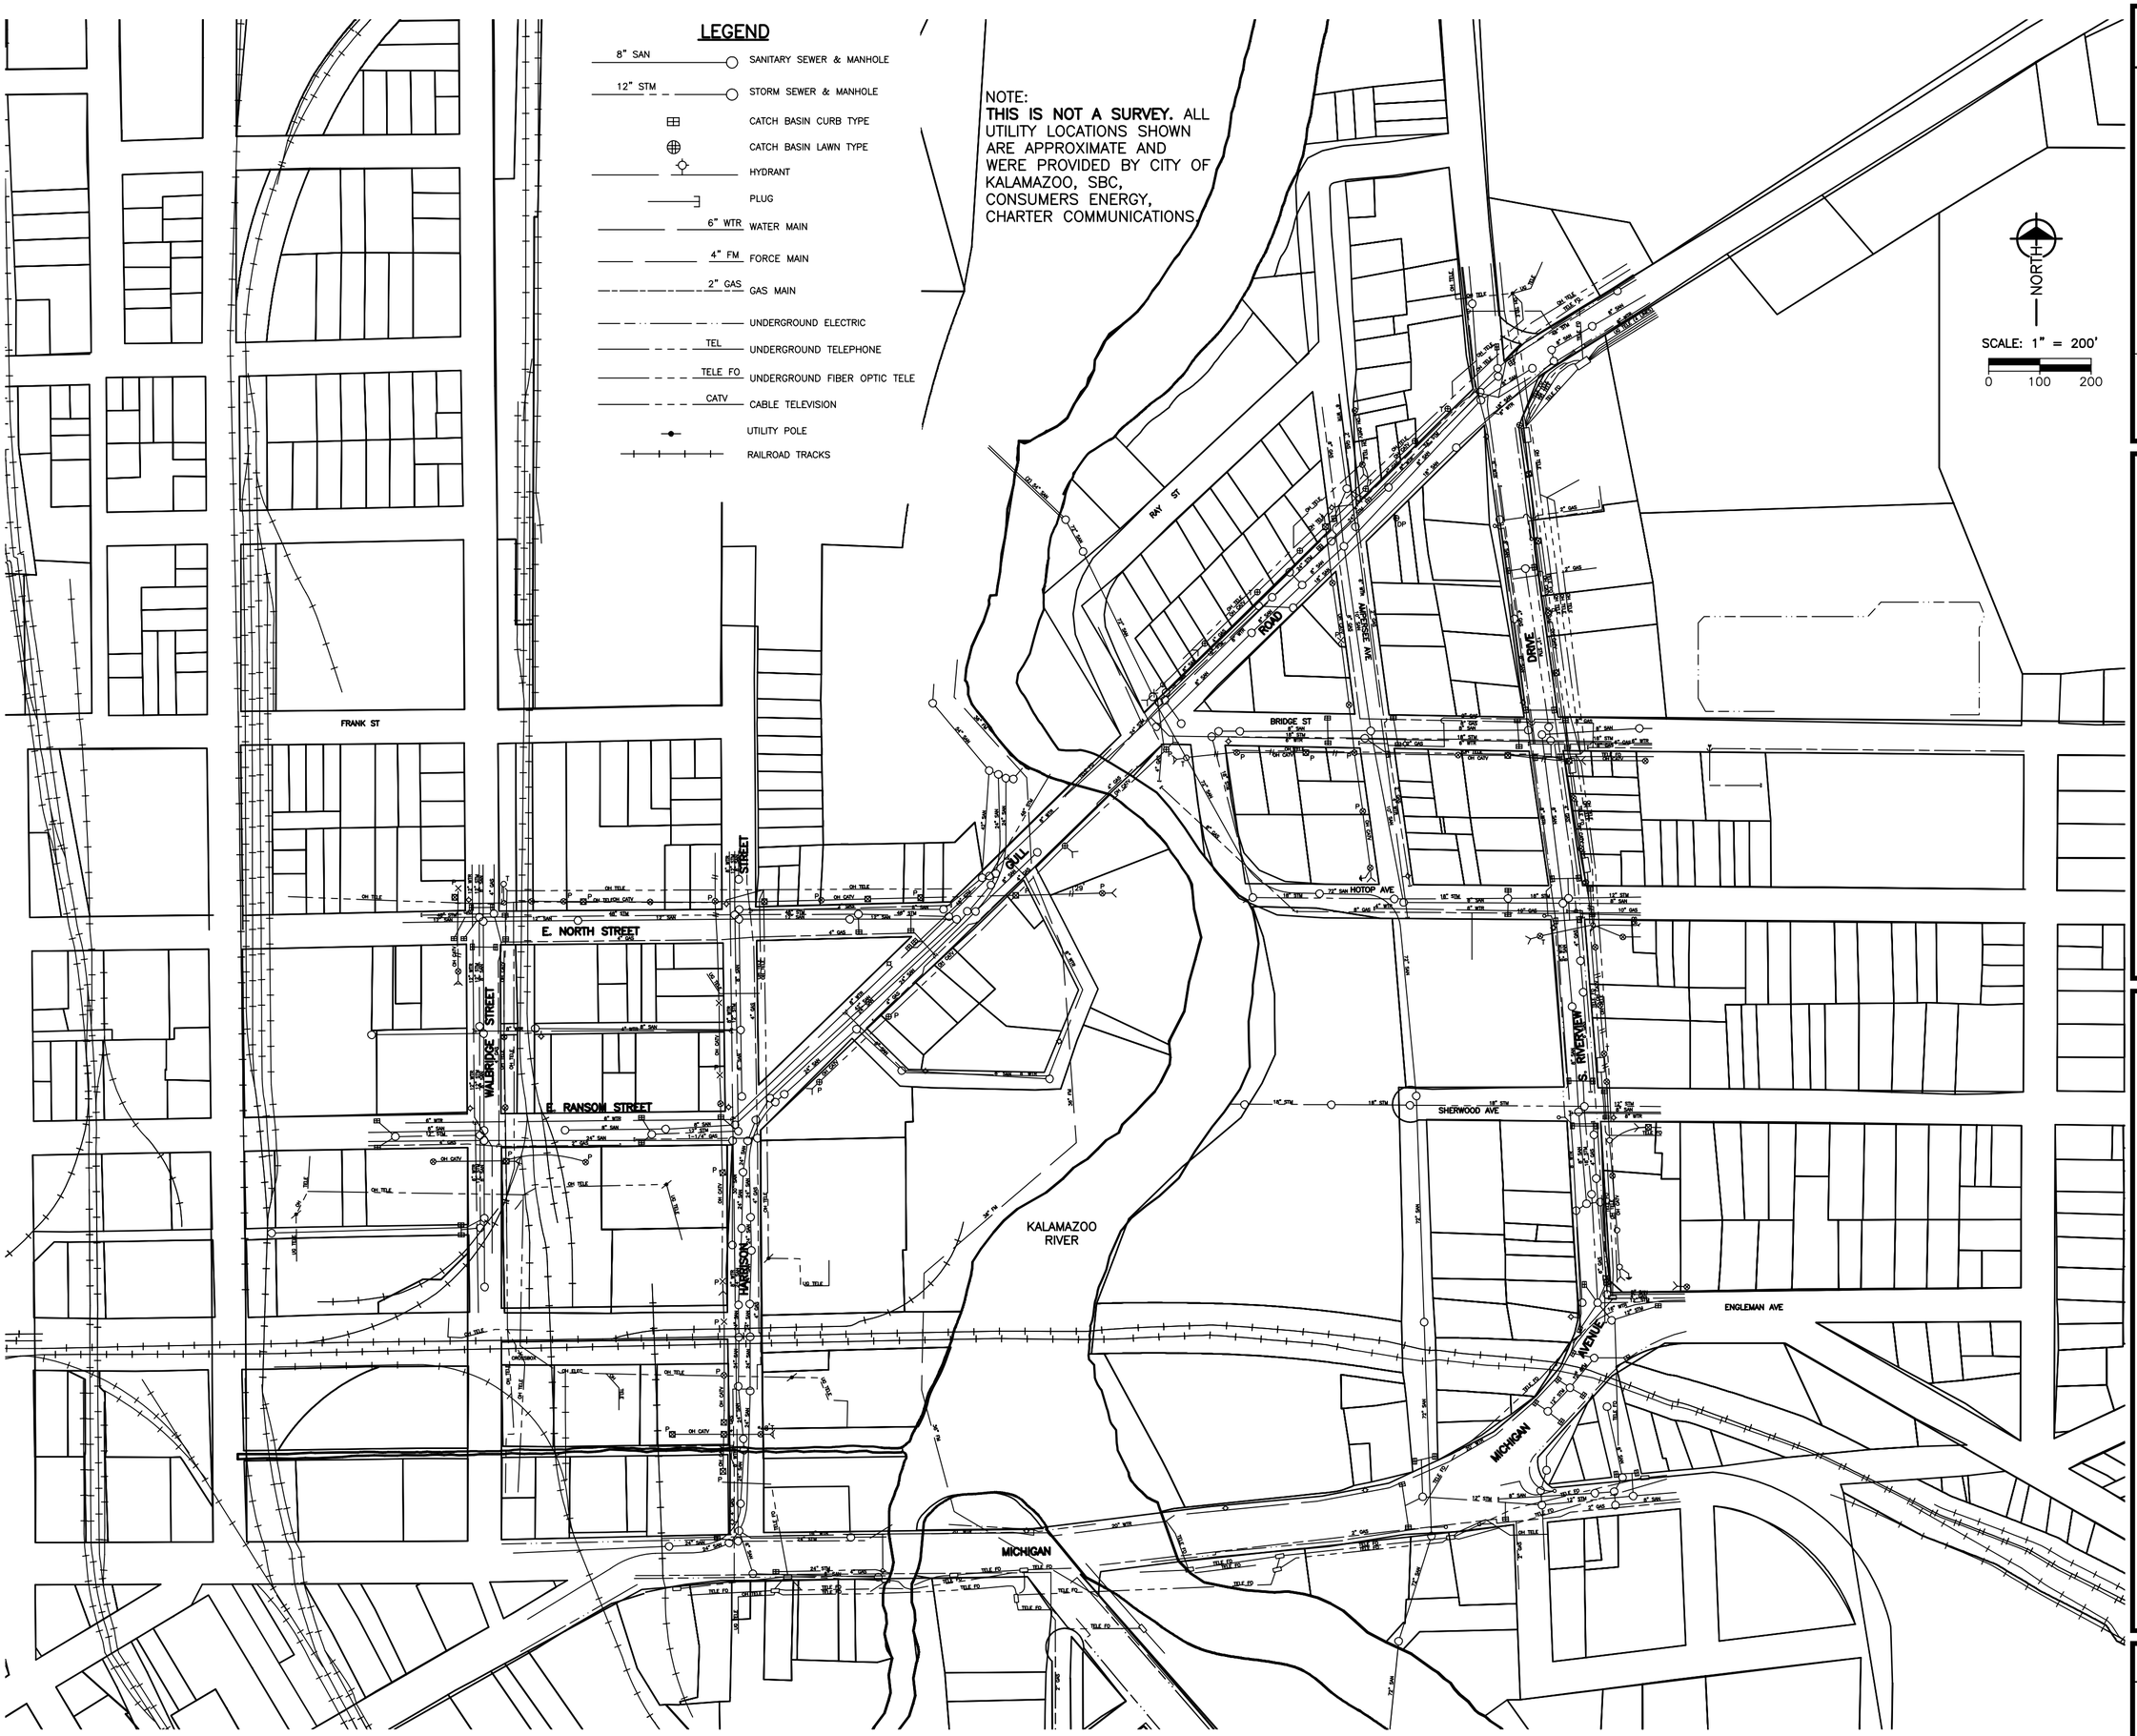

Drafter	Designer	Manager
BDR		CHL

Hard copy is intended to be 18"x24" when plotted.
Scale(s) indicated are not accurate for any other size

fr&h
Fishbeck, Thompson, Carr & Huber
Engineers • Scientists • Architects
Kalamazoo, Michigan (269) 375-3824
© Copyright 2004 All Rights Reserved

CITY OF KALAMAZOO
Kalamazoo, Michigan

UTILITY LOCATION SKETCH

PROJECT NO.
G03535

FIGURE NO.
1

PLOT INFO: N:\G3535\CD\G0103535.DWG DATE: 3/23/2006 TIME: 2:10:51 PM USER: ACS
M:\CUSTOM\ACAD2002\SYMBOLS\B18X24.DWG
M:\CUSTOM\ACAD2002\SYMBOLS\B85X11.DWG